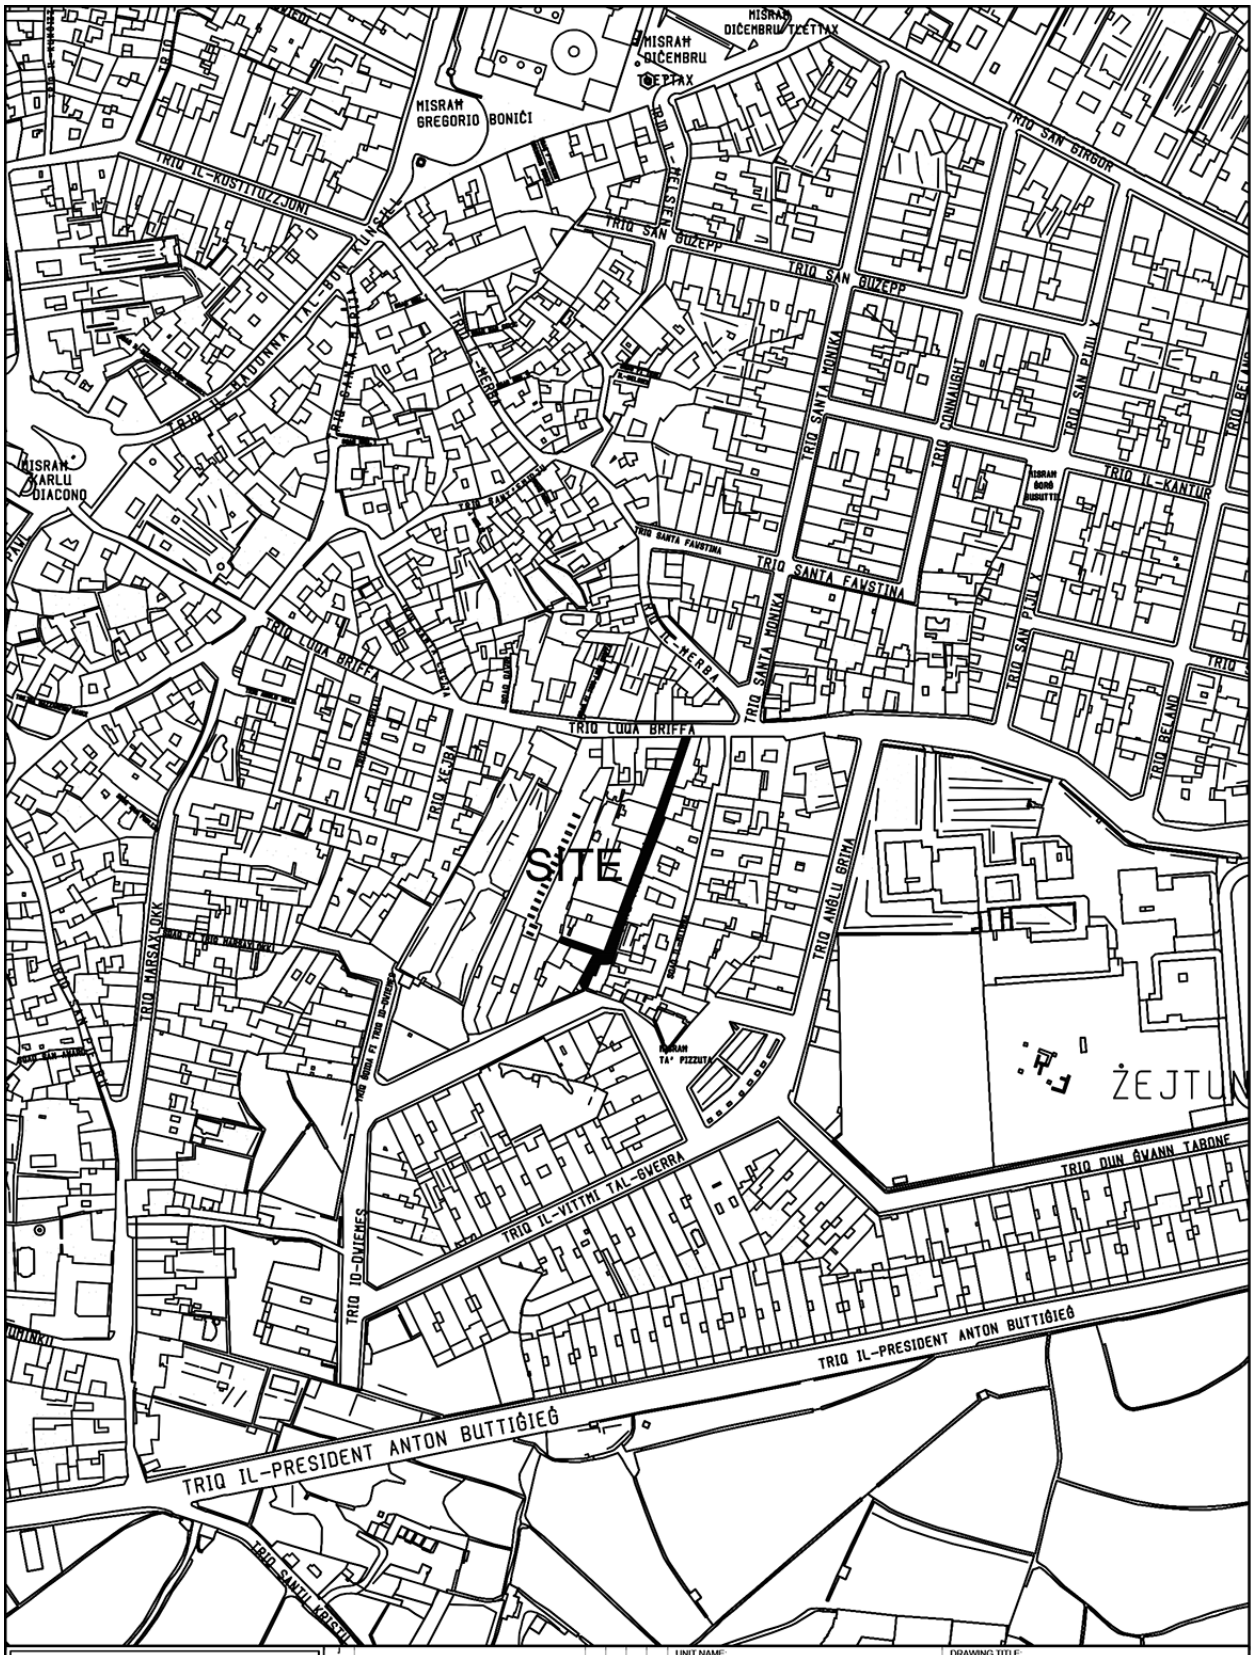

MISRAM DIĊEMBRU
MISRAM DIĊEMBRU
MISRAM GREGORIO BONIĊI
TRIQ IL-KOSTITUZZJONI
TRIQ SAN BIRGUR
TRIQ SAN ĠUŻEPP
TRIQ SANTA MONIKA
TRIQ SAN PANL Y
TRIQ IL-KANTUR
TRIQ SANTA FAWSTINA
TRIQ LUQA BRIFFA
TRIQ IL-MERBA
TRIQ ANĠLU GRIMA
TRIQ MARSAXLOKK
TRIQ IX-XEJBA
TRIQ IL-VITTMI TAL-GWERRA
TRIQ DUN ĠWANN TABONE
TRIQ IL-PRESIDENT ANTON BUTTIĠIEĠ
TRIQ SANTU KRISTU
ŻEJTUN
SITE
INFRASTRUCTURE MALTA
CHIEF EXECUTIVE OFFICER:
Steve Ellul
S:\Traffic Management\2026\Zejtun\2026 Zejtun.dwg
UNIT NAME:
ROADWORKS
HEAD OF UNIT:
N.G.
PROJECT LEADER:
-
DRAWN BY:
M.B.
DRAWING TITLE:
IŻ-ŻEJTUN
Patching with Concrete at Sqaq ta Baggi
- SITE PLAN
(Extents of works AREN't binding but indicative)
DATE:
April 2026
FILE NO:
-
DRAWING NO:
IMD098/26
SHEET SIZE:
A4
SCALE:
1 : 2500
REVISION:
A
PAGE NO:
14




INFRASTRUCTURE MALTA

J						
I						
H						
G						
F						
E						
D						
C						
B						
A	*					
Revision	Alterations	Drawn	Checked	Approved	Date	

CHIEF EXECUTIVE OFFICER: Steve Ellul

S:\Traffic Management\2025\Swieqi\2025 Swieqi.dwg

UNIT NAME: IMPLEMENTATION	DRAWING TITLE: IS-SWIEQI TRIQ S. CANNATACI - SITE PLAN (Extents of works aren't binding but Indicative)		
HEAD OF UNIT: N.G.			
PROJECT LEADER: C.B.	DATE: Sep 2025	FILE NO: -	DRAWING NO: IMD199/25
DRAWN BY: M.B.	SHEET SIZE: A4	SCALE: 1:2500	REVISION: A	PAGE NO: 3

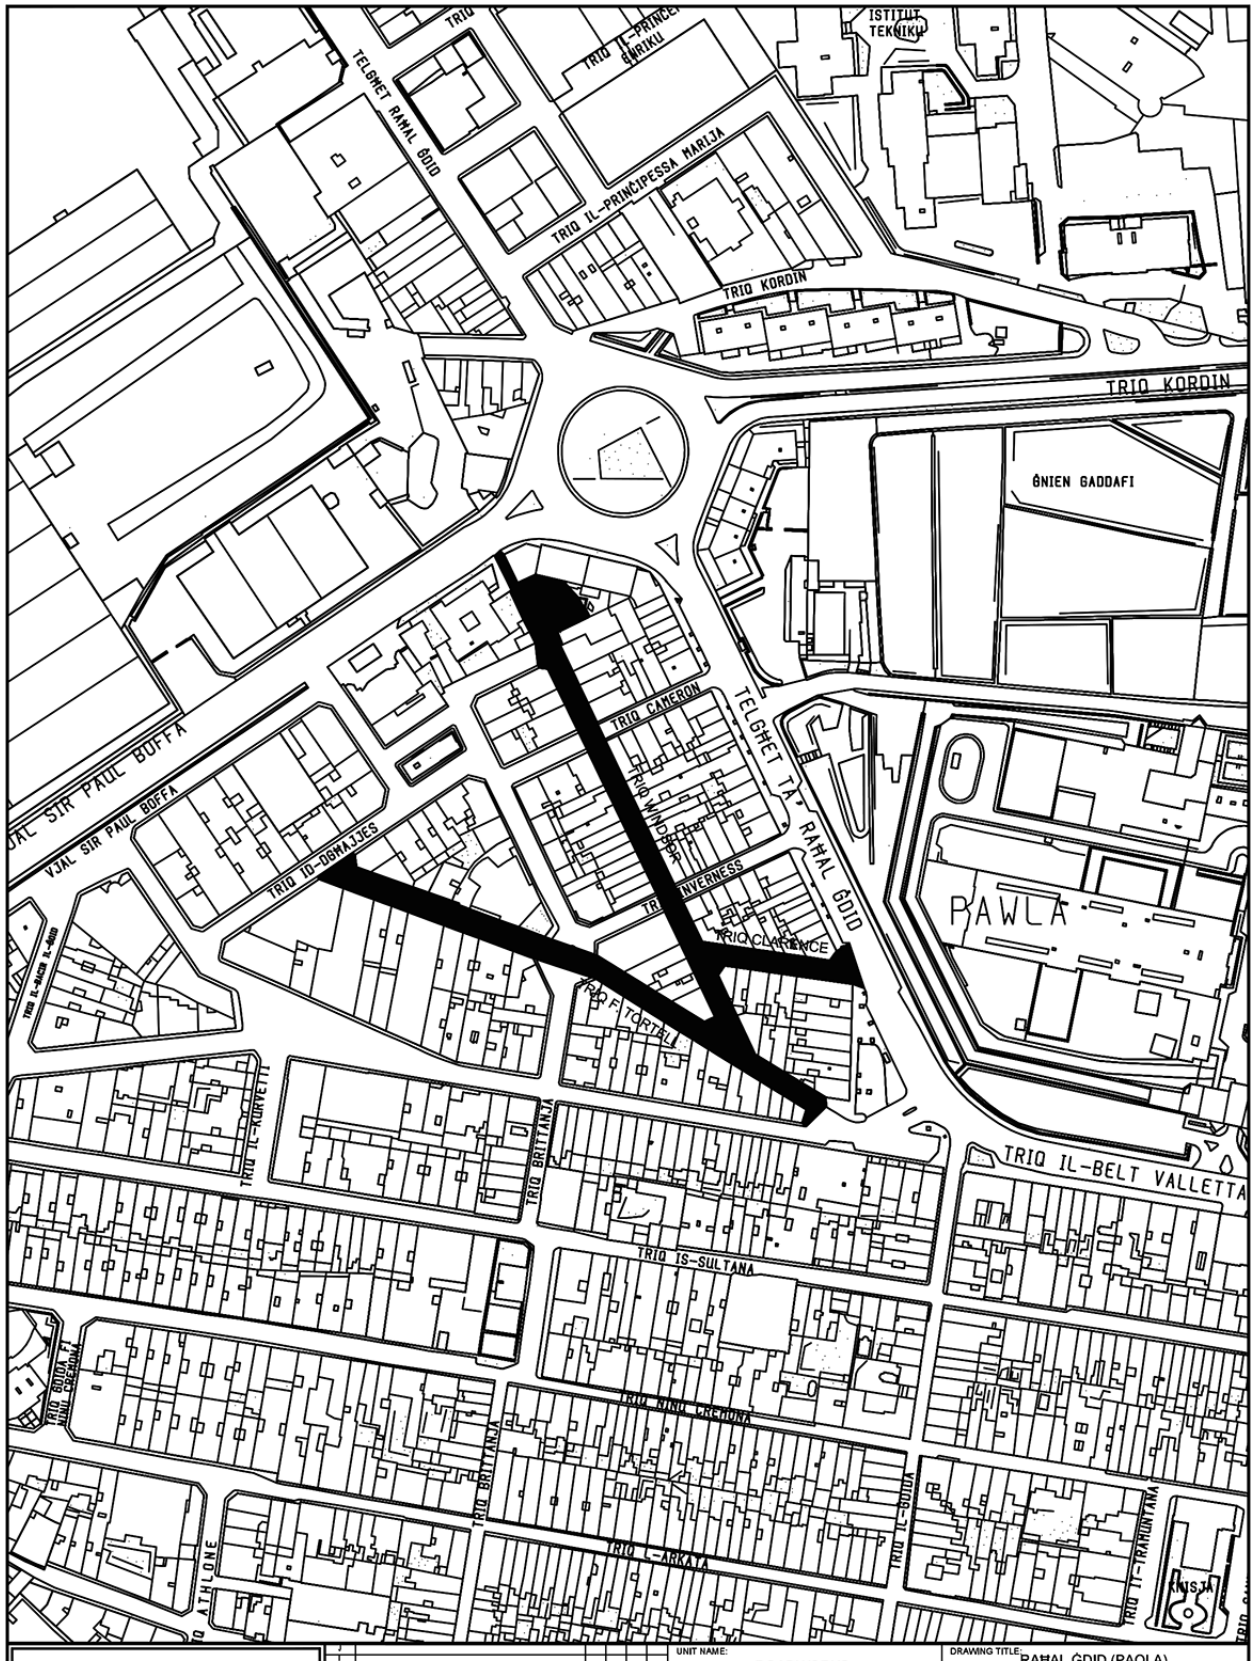

INFRASTRUCTURE MALTA	UNIT NAME: ROADWORKS	DRAWING TITLE: RAĦAL ĠDID (PAOLA) Triq Clarence - Triq Windsor - Triq F.Tortell SITE PLAN (Extents of works aren't binding but Indicative)	
CHIEF EXECUTIVE OFFICER: Steve Ellul	HEAD OF UNIT: N.G.		
S:\Traffic Management\2025\Paola\2025 Paola.dwg	PROJECT LEADER: -	DATE: March 2026	FILE NO: - / DRAWING NO: IMD240/25
	DRAWN BY: M.B.	SHEET SIZE: A4 / SCALE: 1:2500 / REVISION: B / PAGE NO: 9	