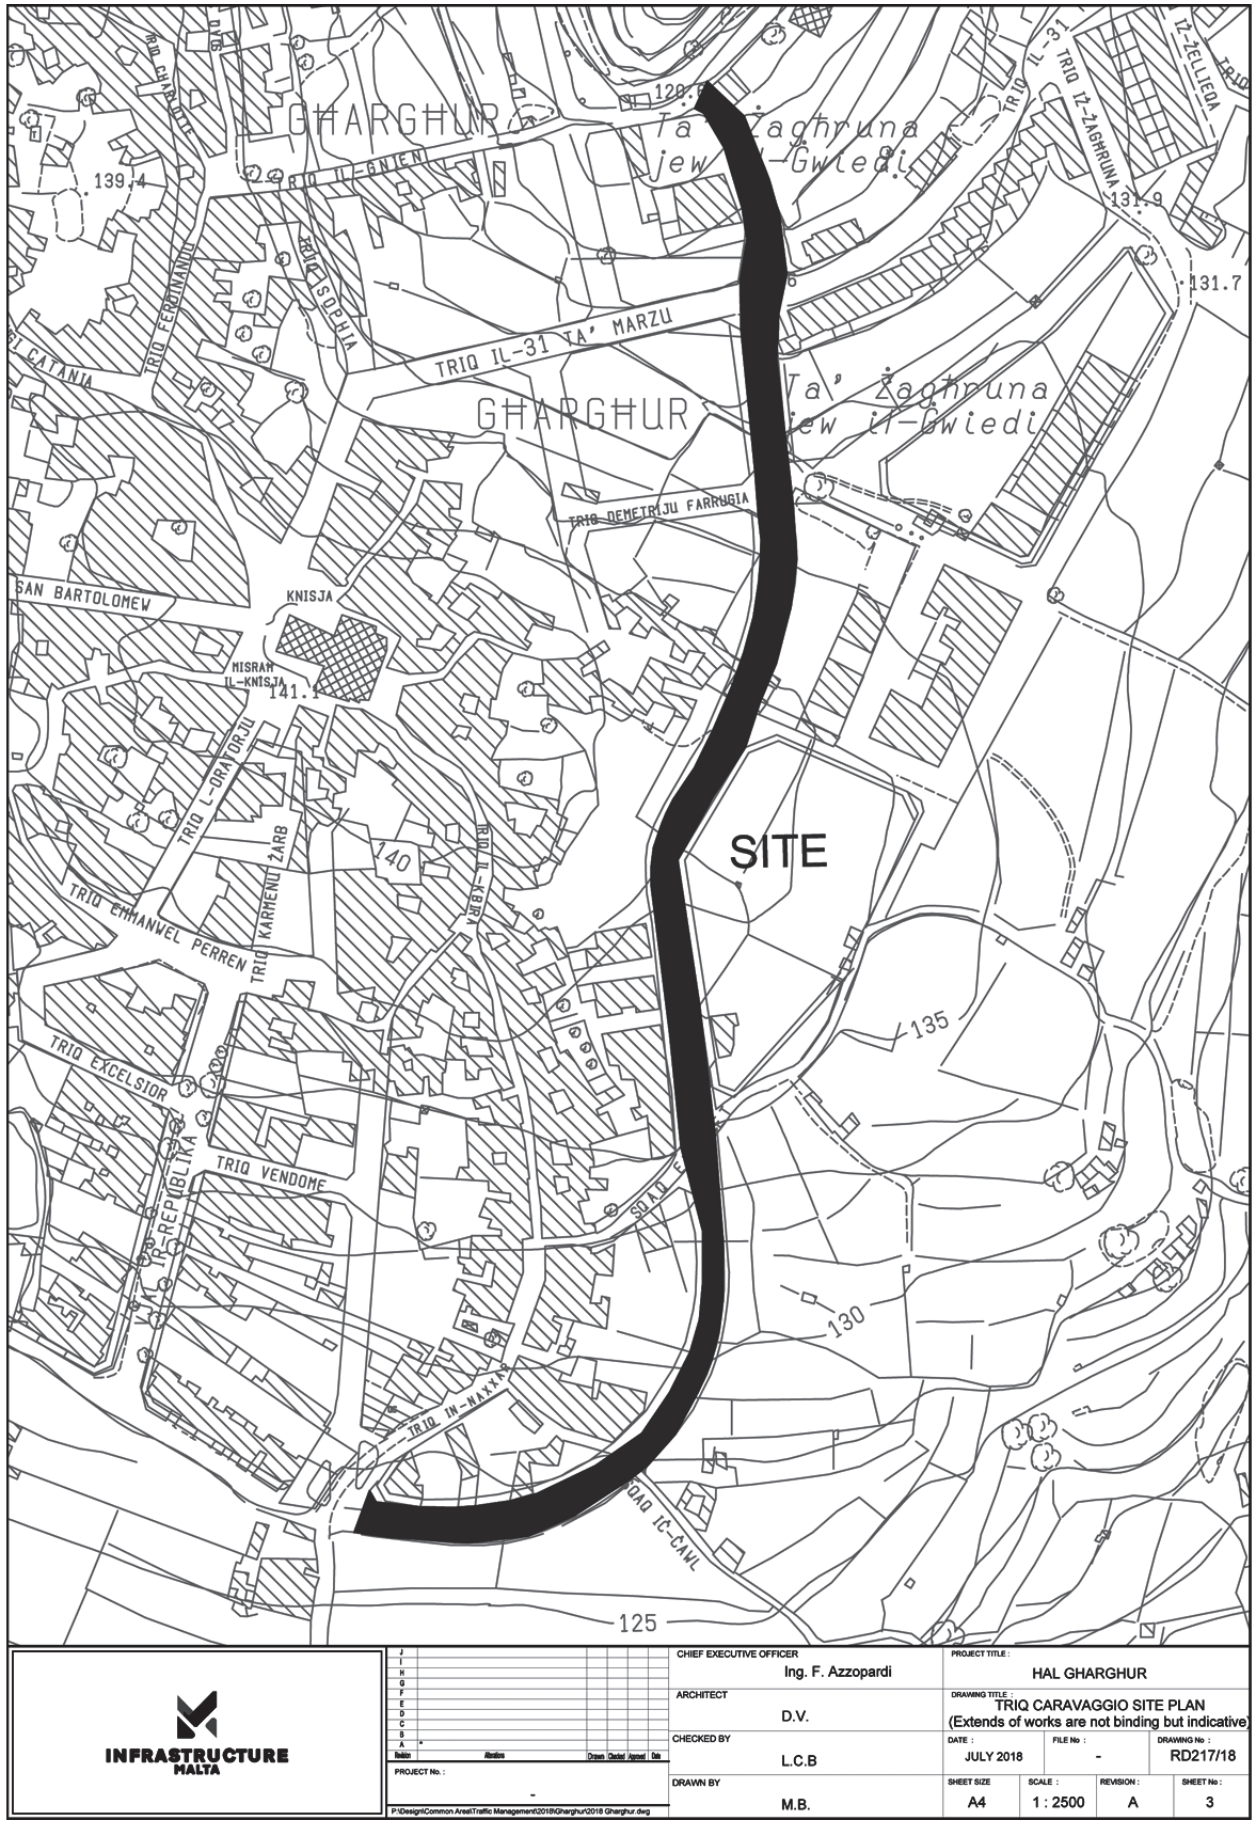

INFRASTRUCTURE MALTA		CHIEF EXECUTIVE OFFICER: Ing. F. Azzopardi	PROJECT TITLE: HAL GHARGHUR		
		ARCHITECT: D.V.	DRAWING TITLE: TRIQ CARAVAGGIO SITE PLAN (Extends of works are not binding but indicative)		
		CHECKED BY: L.C.B	DATE: JULY 2018	FILE No: -	DRAWING No: RD217/18
		DRAWN BY: M.B.	SHEET SIZE: A4	SCALE: 1 : 2500	REVISION: A / SHEET No: 3

PROJECT No.: -

P:\Design\Common Area\Traffic Management\2018\Gharghur\2018 Gharghur.dwg