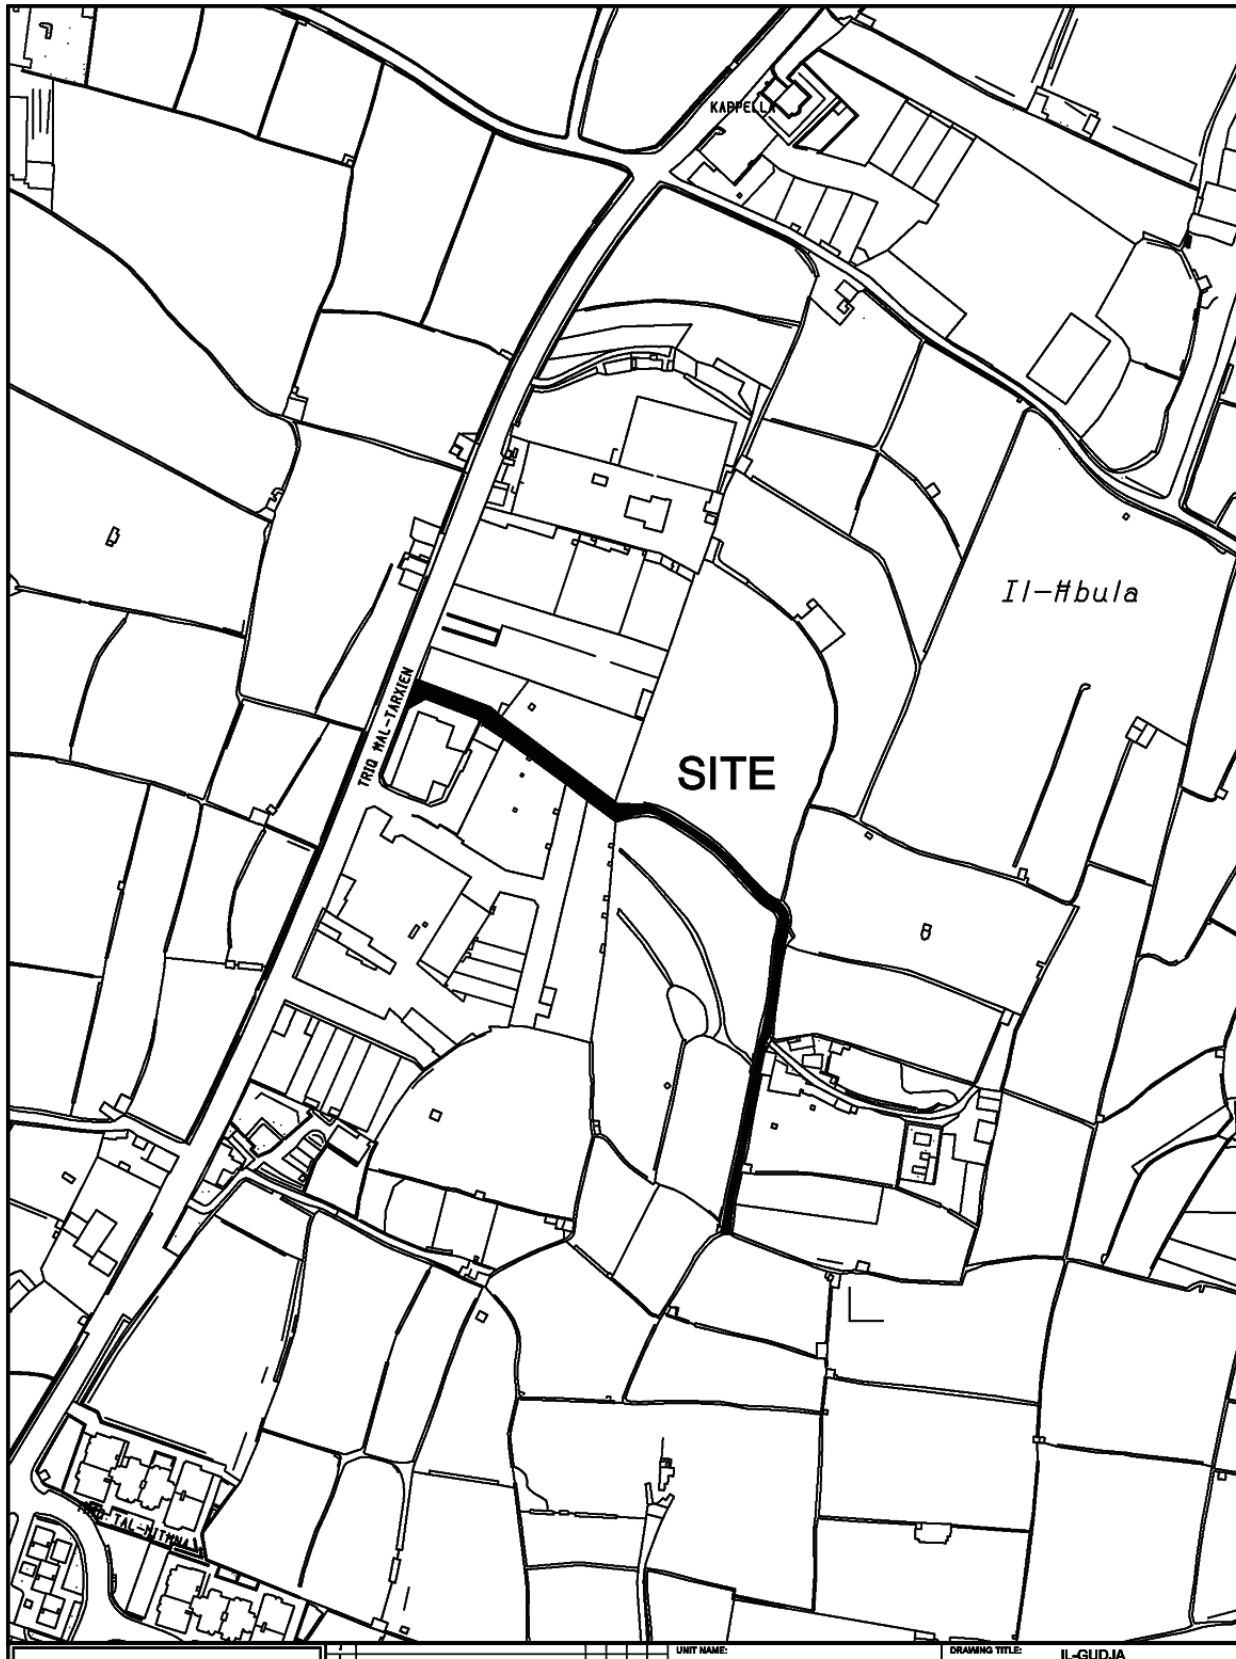


INFRASTRUCTURE MALTA

| Issue | Revision | Drawn | Checked | Approved | Date |
|---|---|---|---|---|---|
| J | | | | | |
| I | | | | | |
| H | | | | | |
| G | | | | | |
| F | | | | | |
| E | | | | | |
| D | | | | | |
| C | | | | | |
| B | | | | | |
| A | | | | | |

CHIEF EXECUTIVE OFFICER: Steve Ellul

S:\Traffic Management\2026\Gudja\2026 Gudja.dwg

UNIT NAME: IMPLEMENTATION

HEAD OF UNIT: N.G.

PROJECT LEADER: R.G.

DRAWN BY: M.B.

DRAWING TITLE: IL-GUDJA

Unnamed Alley at Triq Hal Tarxien (Torba)
Site Plan Area of site 597sqm
(Extents of Works are not binding but indicative)

| DATE: | FILE NO: | DRAWING NO: |
|---|---|---|
| Jan 2026 | - | IMD016/26 |

| SHEET SIZE: | SCALE: | REVISION: | PAGE NO: |
|---|---|---|---|
| A4 | 1:2500 | A | 2 |

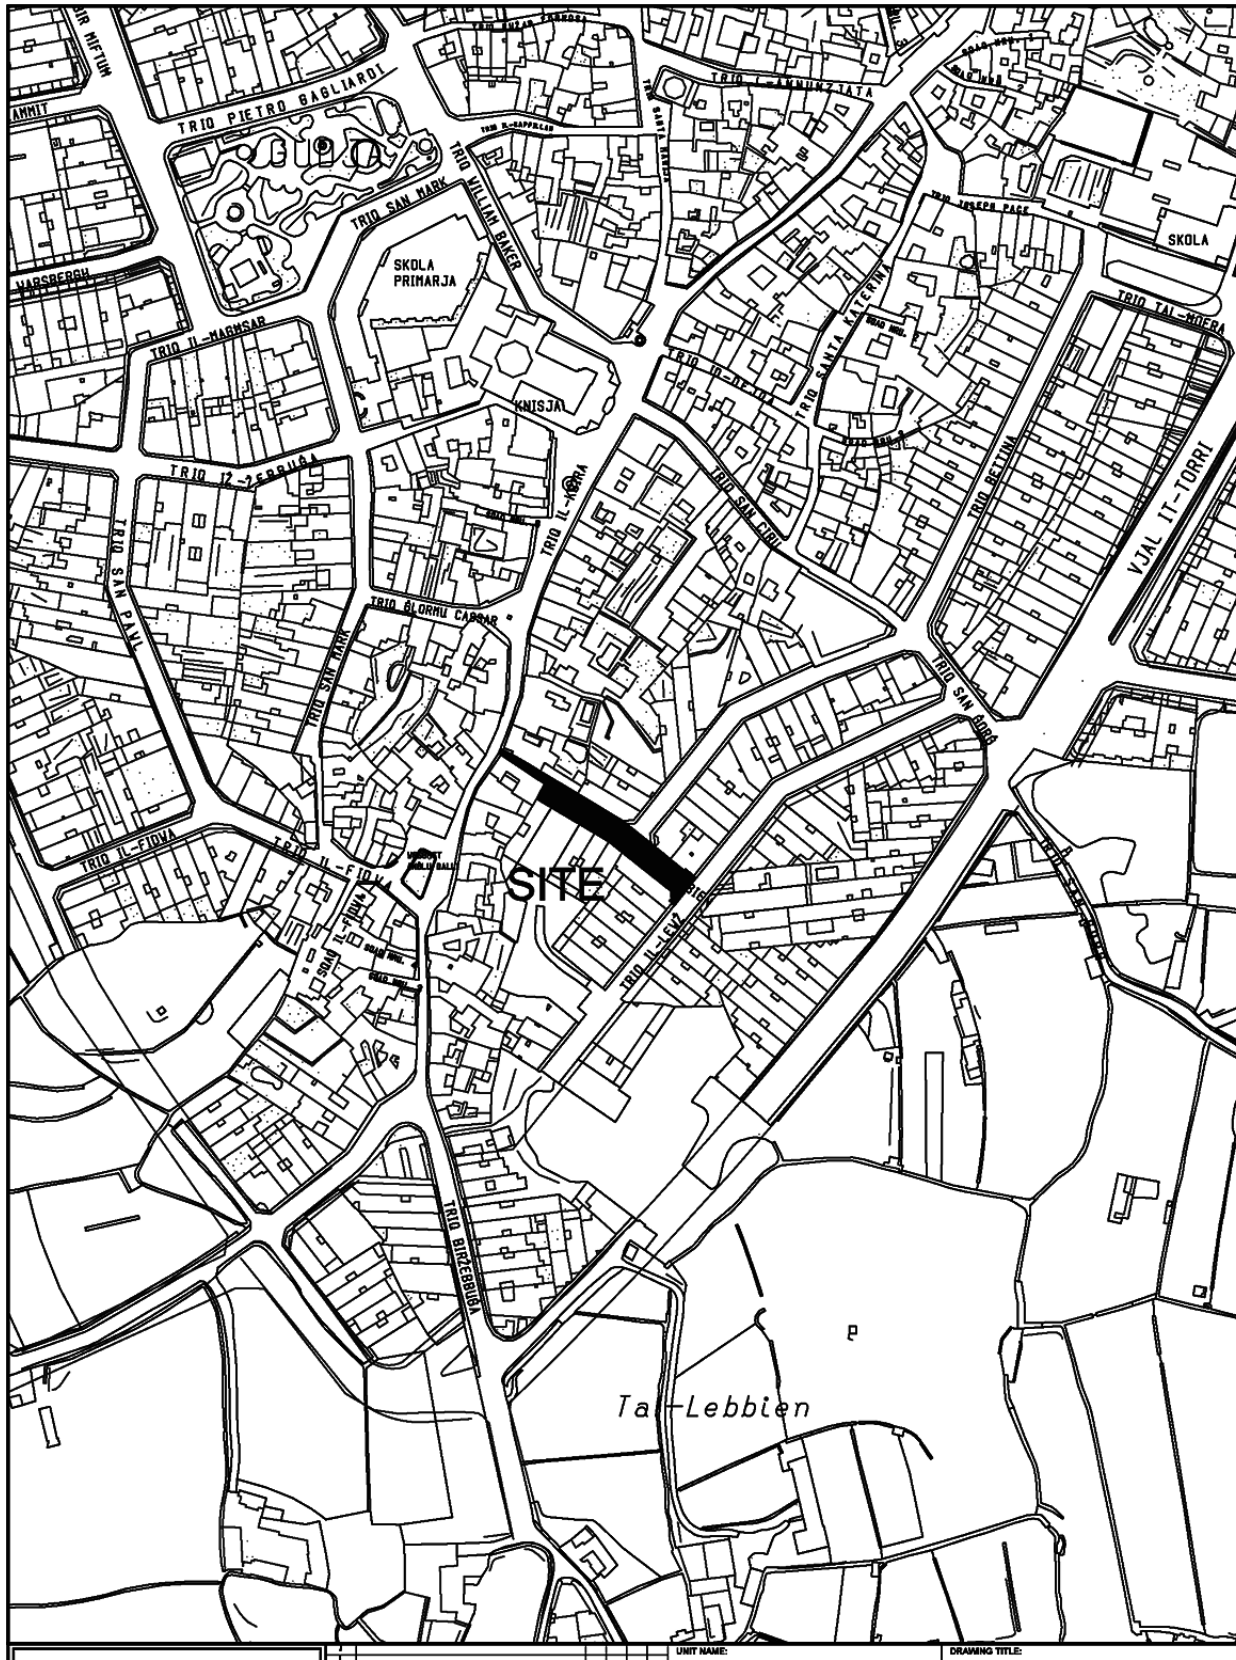


INFRASTRUCTURE MALTA

| Issue | Revision | Drawn | Checked | Approved | Date |
|---|---|---|---|---|---|
| J | | | | | |
| I | | | | | |
| H | | | | | |
| G | | | | | |
| F | | | | | |
| E | | | | | |
| D | | | | | |
| C | | | | | |
| B | | | | | |
| A | | | | | |

CHIEF EXECUTIVE OFFICER: Steve Ellul

S:\Traffic Management\2026\Gudja\2026 Gudja.dwg

| | |
|---|---|
| UNIT NAME: | IMPLEMENTATION |
| HEAD OF UNIT: | N.G. |
| PROJECT LEADER: | R.G. |
| DRAWN BY: | M.B. |
| DRAWING TITLE: | IL-GUDJA<br>Triq Tal-Lebbien Site Plan Area of Site: 684sqm<br>(Extents of Works are not binding but indicative) |
| DATE: | Jan 2026 |
| FILE NO: | - |
| DRAWING NO: | IMD015/26 |
| SHEET SIZE: | A4 |
| SCALE: | 1:2500 |
| REVISION: | A |
| PAGE NO: | 1 |

INFRASTRUCTURE MALTA

| | | | |
|---|---|---|---|
| UNIT NAME: IMPLEMENTATION | DRAWING TITLE: IL-QRENDI<br>Triq Nazzareno Mifsud - SITE PLAN<br>(Extents of works AREN't binding but indicative) | | |
| HEAD OF UNIT: N.V. | | | |
| PROJECT LEADER: C.B. | DATE: Oct 2025 | FILE NO: - | DRAWING NO: IMD211/25 |
| DRAWN BY: M.B. | SHEET SIZE: A4 | SCALE: 1:2500 | REVISION: A / PAGE NO: 3 |

CHIEF EXECUTIVE OFFICER: Steve Ellul

S:\Traffic Management\2025\Qrendi\2025 Qrendi.dwg

TRIQ IL-KNISJA
MISRAM SANTA MARIJA
TRIQ IS-SUD
TRIQ IL-PARROCCA
TRIQ IL-KBIRA
TRIQ GUZEPPI HUSCAT
TRIQ FILIPPO ZAMMIT
TRIQ IL-BALKIĊI
TRIQ IL-KARTABNIZZ
TRIQ IL-FENIĊI
TRIQ IL-KNISJA
TRIQ IL-KURAT MIZZI
TRIQ ROKKU BUMAĠIAR
TRIQ IL-FENENA
TRIQ DUM RAJMOND ELUL
TRIQ MIKEL GIANTAR
TRIQ ANTONIO CHIRCOP
TRIQ IL-KBIRA
TRIQ IL-PARROCCA
MISRAM SAN MATTEW
TRIQ SAN MATTEW
TRIQ GUZEPPI CLARENA
TRIQ BUĊE TASSAN
TRIQ NICOLO' COMMUNET
TRIQ IT-TEMPESTA
TRIQ PIRINEJ
TRIQ SAN
SITE
NIKOL MAGRI OFFA
TRIQ MASSABIELLE
Ta' Hal-Lew
TRIQ IT-TEMPESTA
Il-Maqluba
Tal-Maqluba
INFRASTRUCTURE MALTA
CHIEF EXECUTIVE OFFICER:
Steve Ellul
S:\Traffic Management\2026\Qrendi\2026 Qrendi.dwg
UNIT NAME:
IMPLEMENTATION
HEAD OF UNIT:
N.G.
PROJECT LEADER:
R.G.
DRAWN BY:
M.B.
DRAWING TITLE:
IL-QRENDI
Enemalta Trenches - SITE PLAN
(Extents of works AREN't binding but indicative)
DATE:
Feb 2026
FILE NO:
-
DRAWING NO:
IMD-
SHEET SIZE:
A4
SCALE:
1:2500
REVISION:
A
PAGE NO:
-

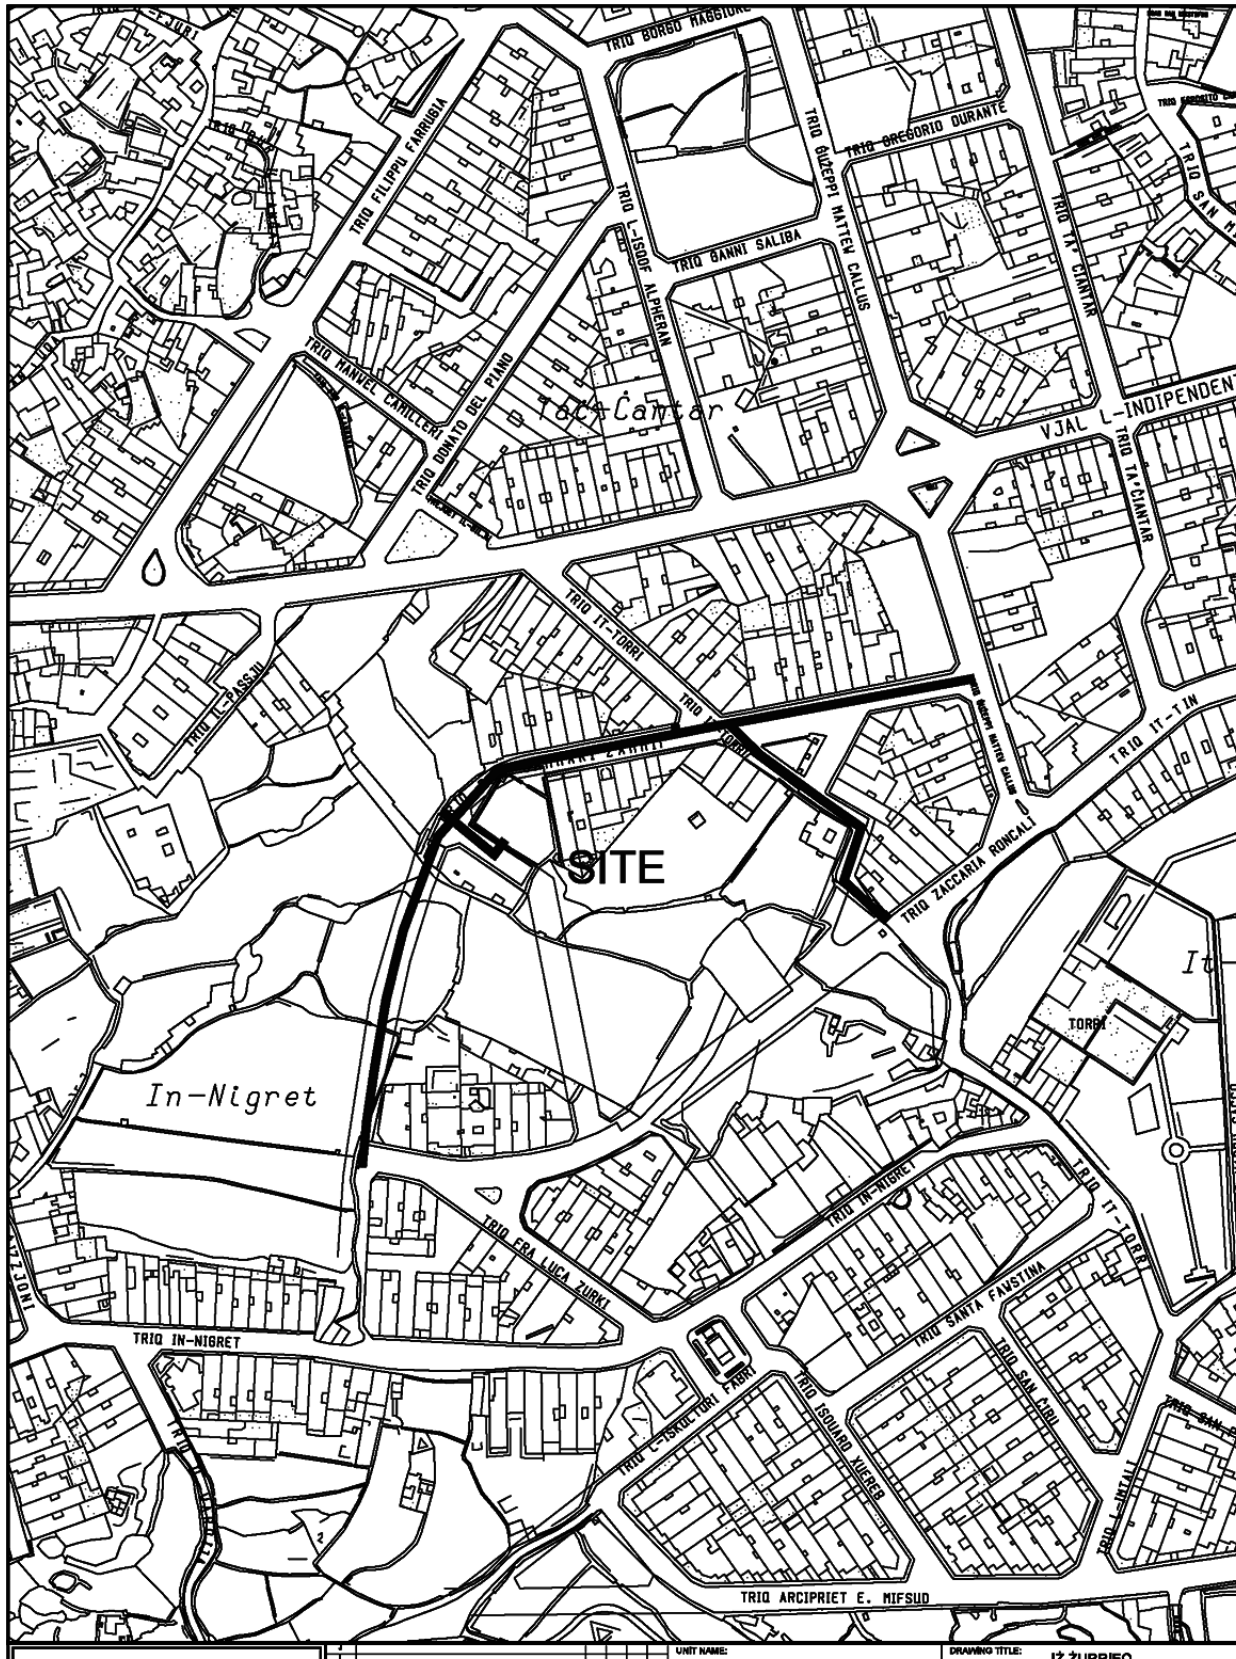


INFRASTRUCTURE MALTA

| Issue | Amendments | Drawn | Checked | Approved | Date |
|---|---|---|---|---|---|
| J | | | | | |
| I | | | | | |
| H | | | | | |
| G | | | | | |
| F | | | | | |
| E | | | | | |
| D | | | | | |
| C | | | | | |
| B | | | | | |
| A | | | | | |

CHIEF EXECUTIVE OFFICER: Steve Ellul

S:\Traffic Management\2025\Zurrieq\2025 Zurrieq.dwg

UNIT NAME: IMPLEMENTATION

HEAD OF UNIT: N.G.

PROJECT LEADER: -

DRAWN BY: M.B.

DRAWING TITLE: IŻ-ŻURRIEQ
Enemalta Trenches ENE DK 2657 Rev2
- SITE PLAN
Extends of works aren't binding but indicative

| DATE: | FILE NO: | DRAWING NO: |
|---|---|---|
| Oct 2025 | - | IMD235/25/b |

| SHEET SIZE: | SCALE: | REVISION: | PAGE NO: |
|---|---|---|---|
| A4 | 1:2500 | A | 12b |